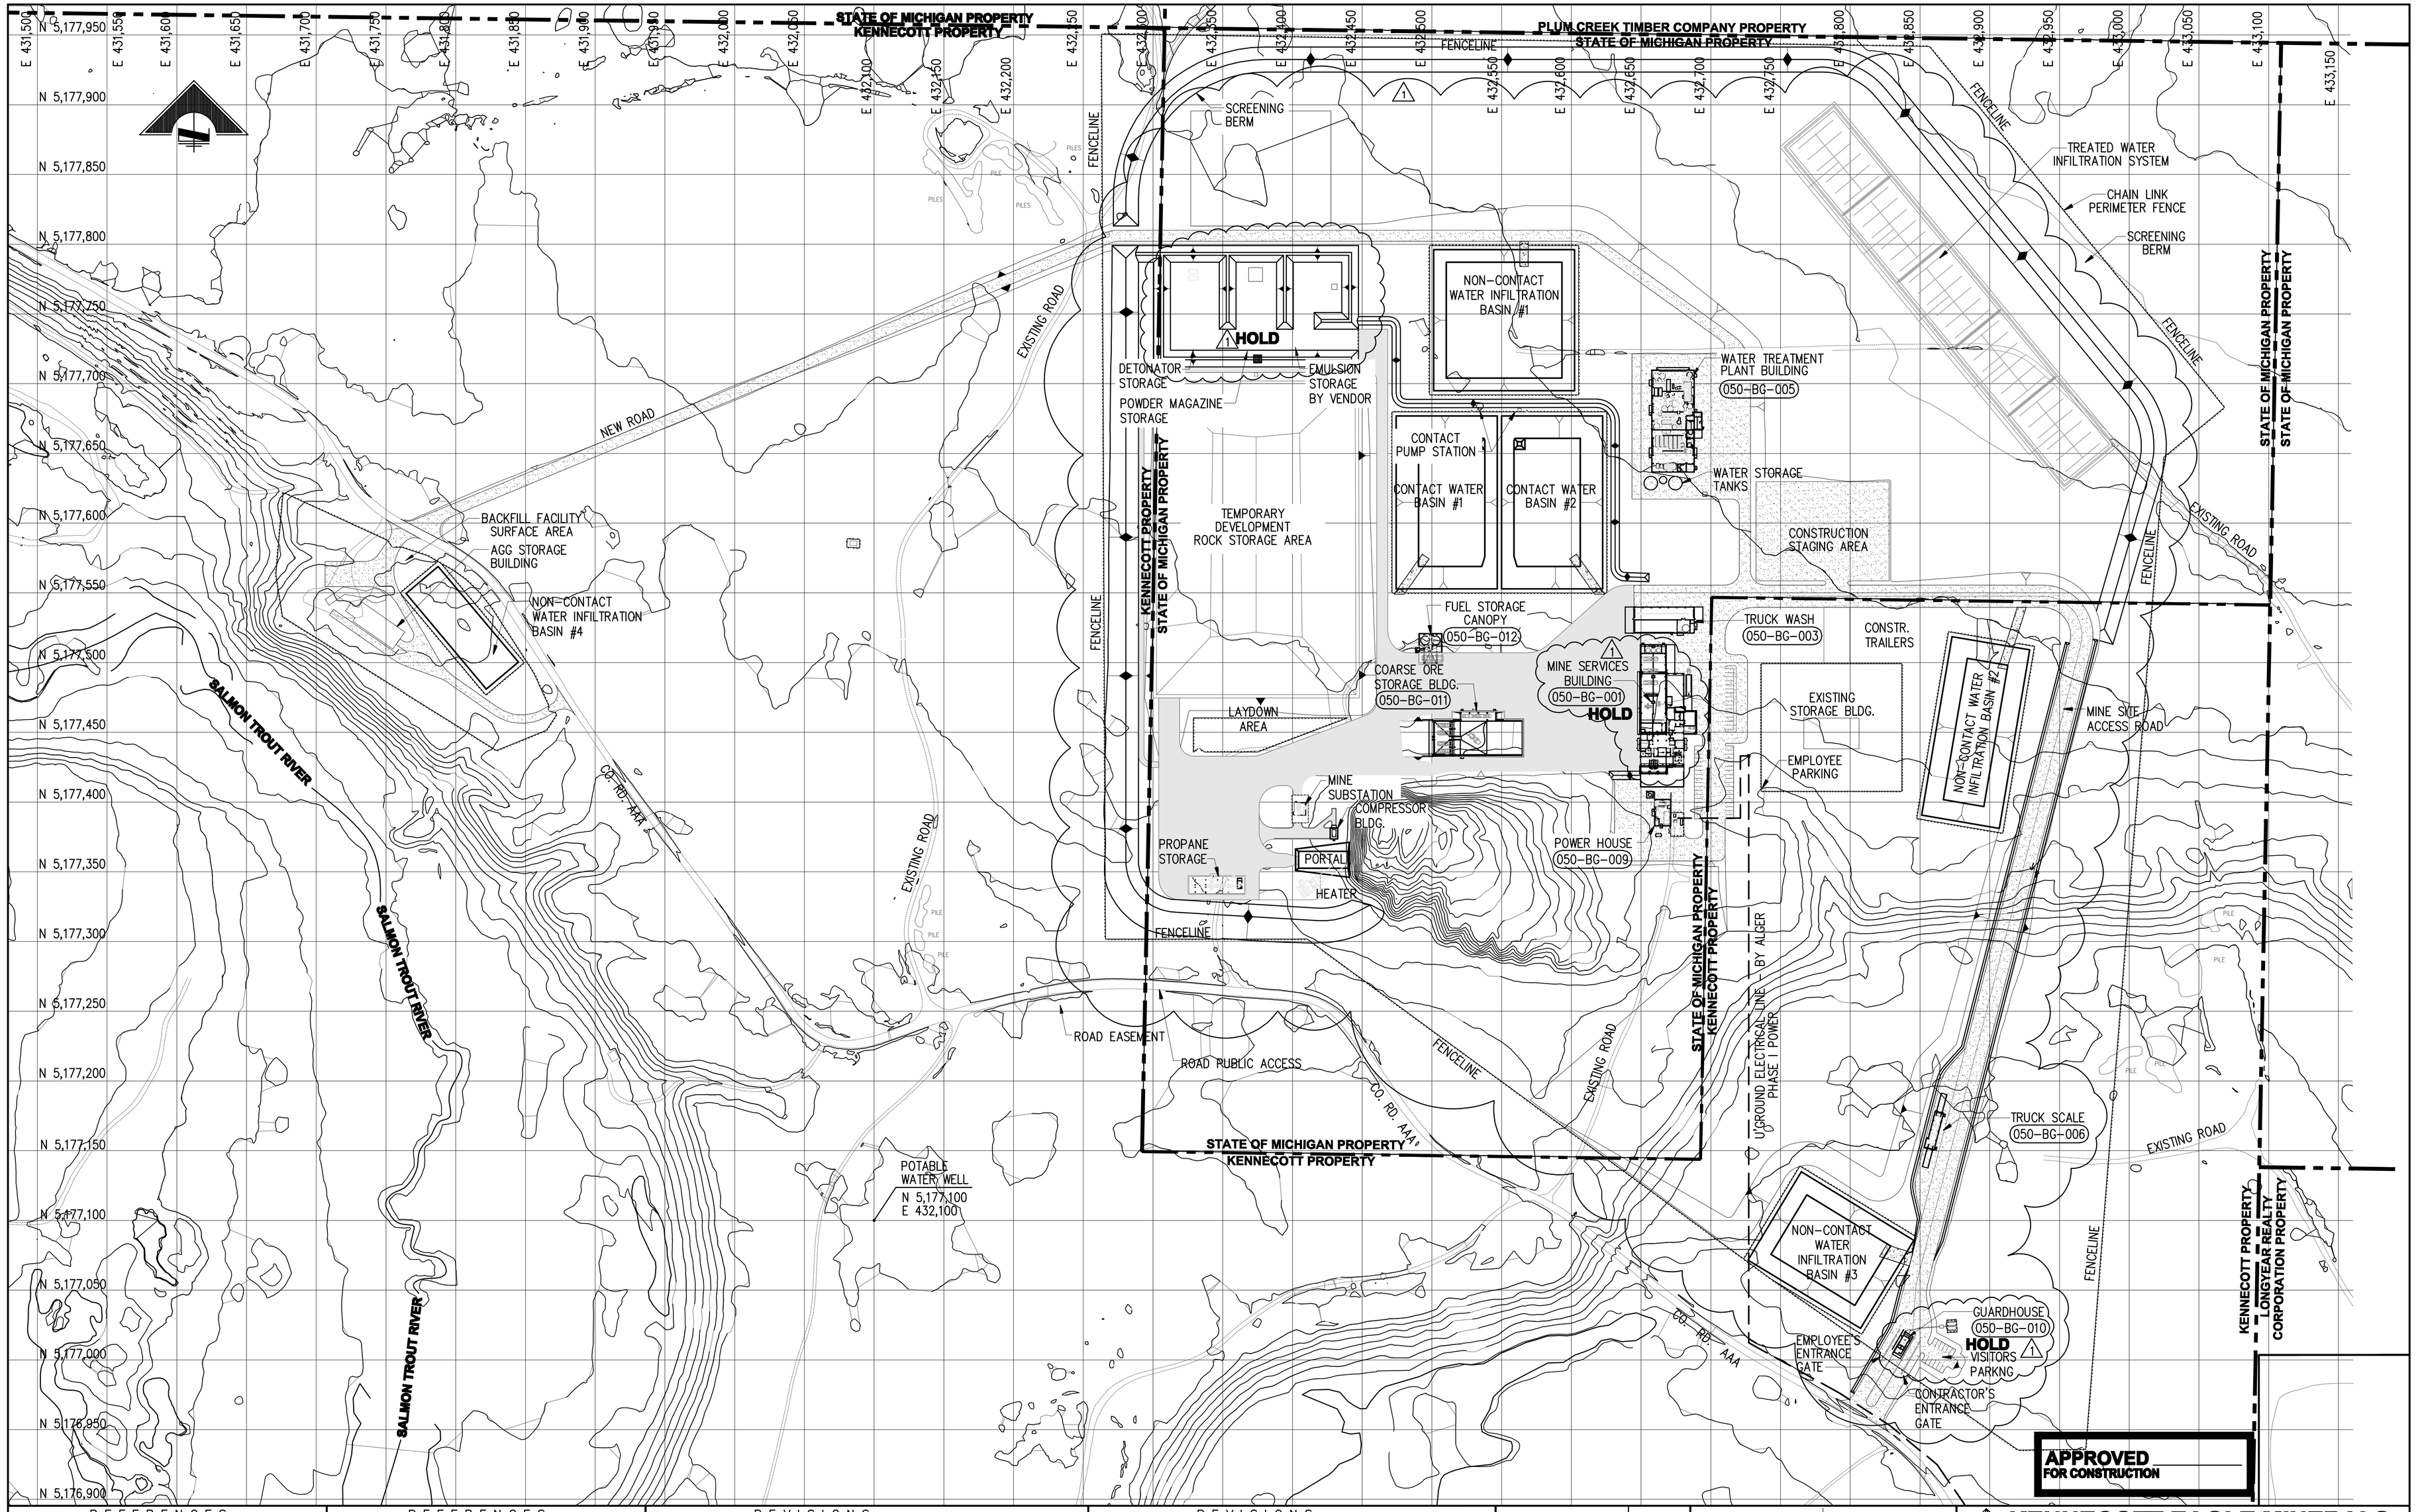

REFERENCES		REFERENCES	
DWG. NO.	TITLE	DWG. NO.	TITLE
050-GA-002	PORTAL AREA SITE PLAN		

REVISIONS						
NO.	DESCRIPTION	BY	APP'D	DATE	CLIENT

REVISIONS						
NO.	DESCRIPTION	BY	APP'D	DATE	CLIENT
1	REVISED PER NEW SITE LAYOUT	GER	JAN	30JUL10	RT
0	APPROVED FOR CONSTRUCTION	GER	JAN	10MAY10	WJH

SCALE: 1:2000		DATE
DESIGNED BY	JAN	06/06
DRAWN BY	ETB	06/06
CHECKED BY	GER	MAY 10
PROJECT MGR	JAN	MAY 10
CLIENT APPR.	WJH	MAY 10

m3 ARCHITECTURE ENGINEERING CONSTRUCTION MANAGEMENT
Tucson, Arizona
Tel. (520) 293-1488 FAX No. (520) 293-8177

KENNECOTT EAGLE MINERALS

EAGLE NICKEL PROJECT MINE SITE GENERAL ARRANGEMENT OVERALL PLAN

JOB NO. M3-PN06100
DWG NO. 050-GA-001
REV NO. 1
DATE 30 JUL 10

File: P:\2006\06100\TO BE ISSUED\050-GA-001 Rev 1.dwg LAST UPDATE: JUL 30, 2010 @ 8:05 AM BY: gr139 LAST REV: regen PLOT SCALE: 1:25.40